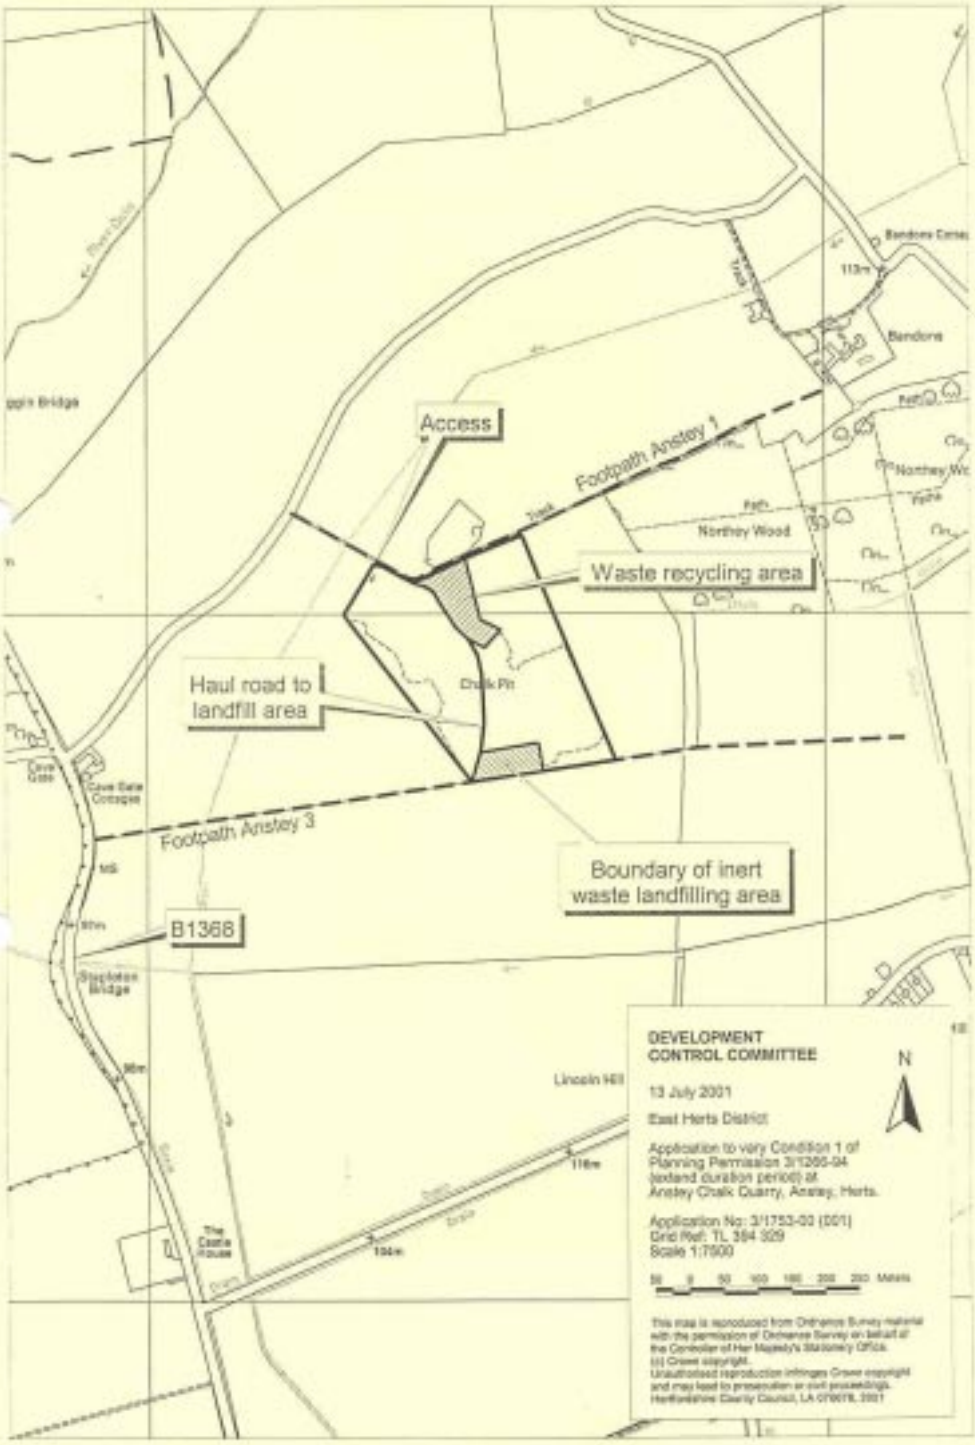
Access
Footpath Anstey 1
Waste recycling area
Haul road to landfill area
Chalk Pit
Footpath Anstey 3
Boundary of inert waste landfilling area
B1368
Northey Wood
Bendore
Lincoln Hill
DEVELOPMENT CONTROL COMMITTEE
13 July 2001
East Herts District
Application to vary Condition 1 of Planning Permission 3/1266-94 (extend duration period) at Anstey Chalk Quarry, Anstey, Herts.
Application No: 3/1753-00 (001)
Grid Ref: TL 384 329
Scale 1:7500
N